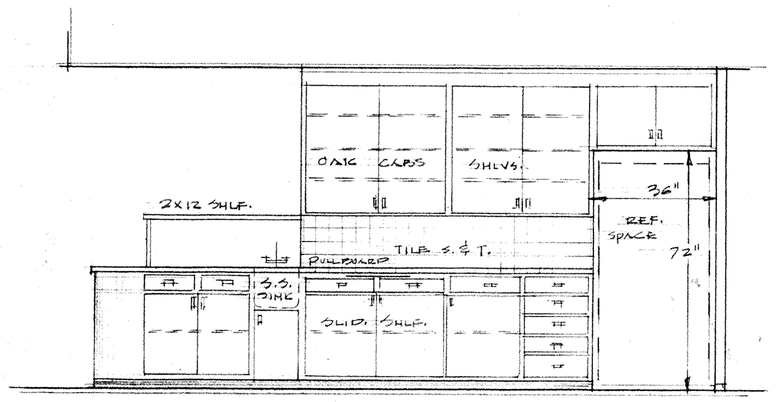

WET BAR BACK COUNTER: REFRIG.

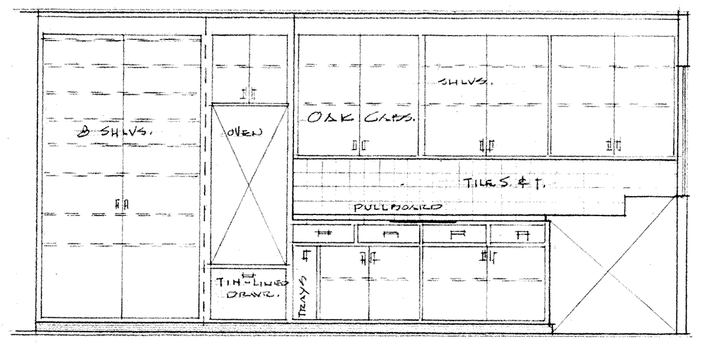

PANTRY OVEN LEFT WALL:

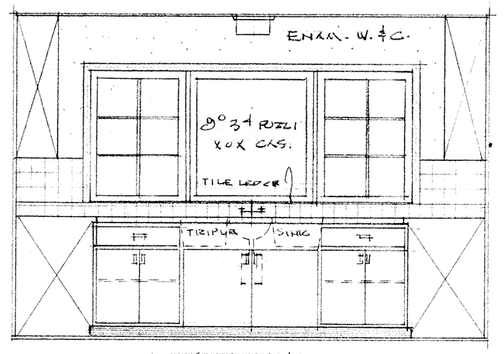

SINK WALL:

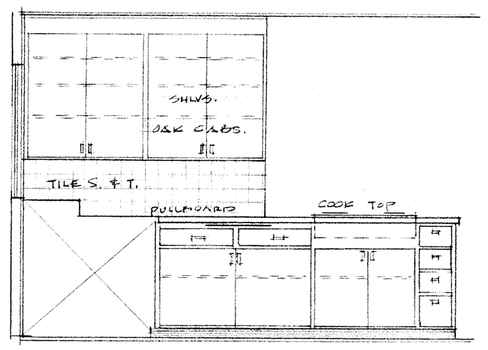

RIGHT WALL:

KITCHEN:

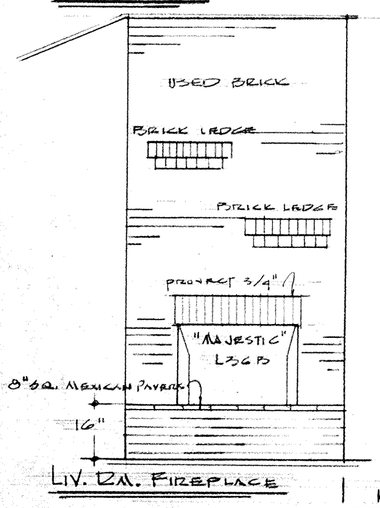

LIV. RM. FIREPLACE

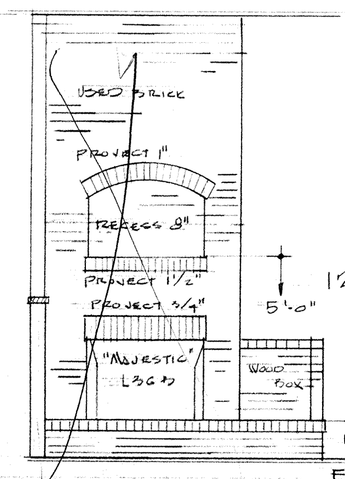

FAM. RM. FIREPLACE

INTERIORS:

SCALE: 3/8" = 1'-0"

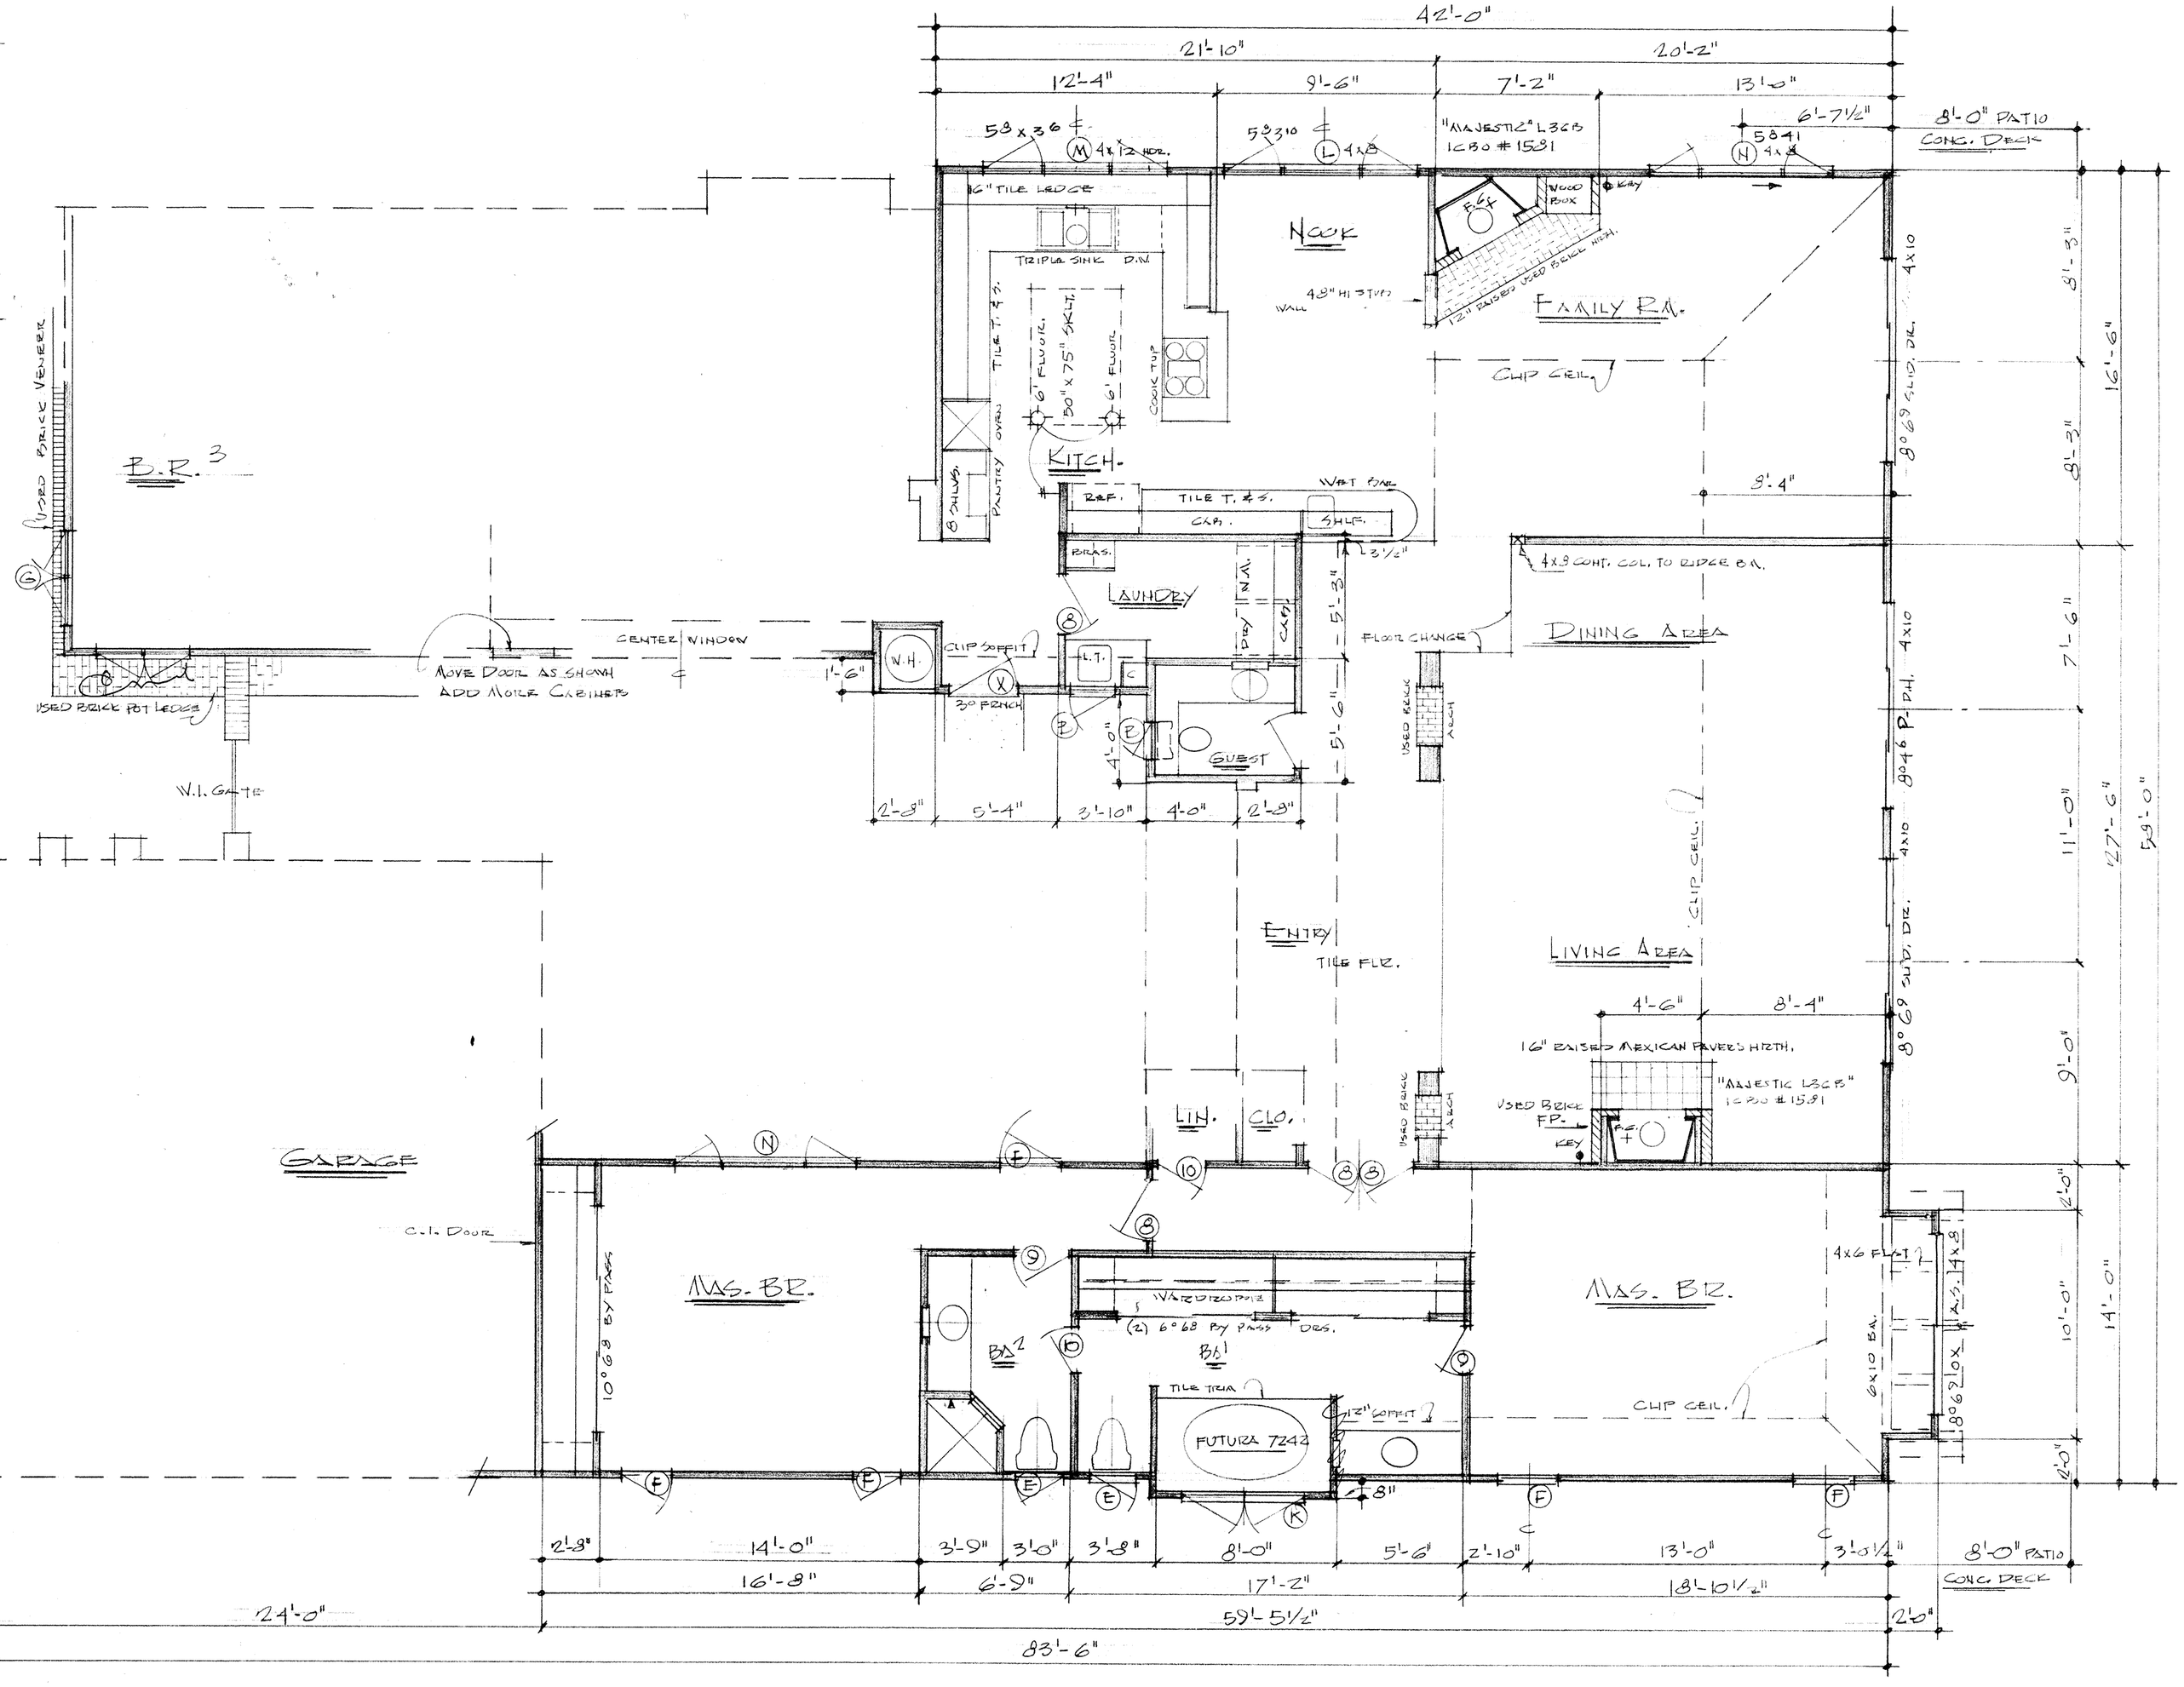

FLOOR PLAN:

SCALE: 1/4" = 1'-0"

ADDENDA SHEET: